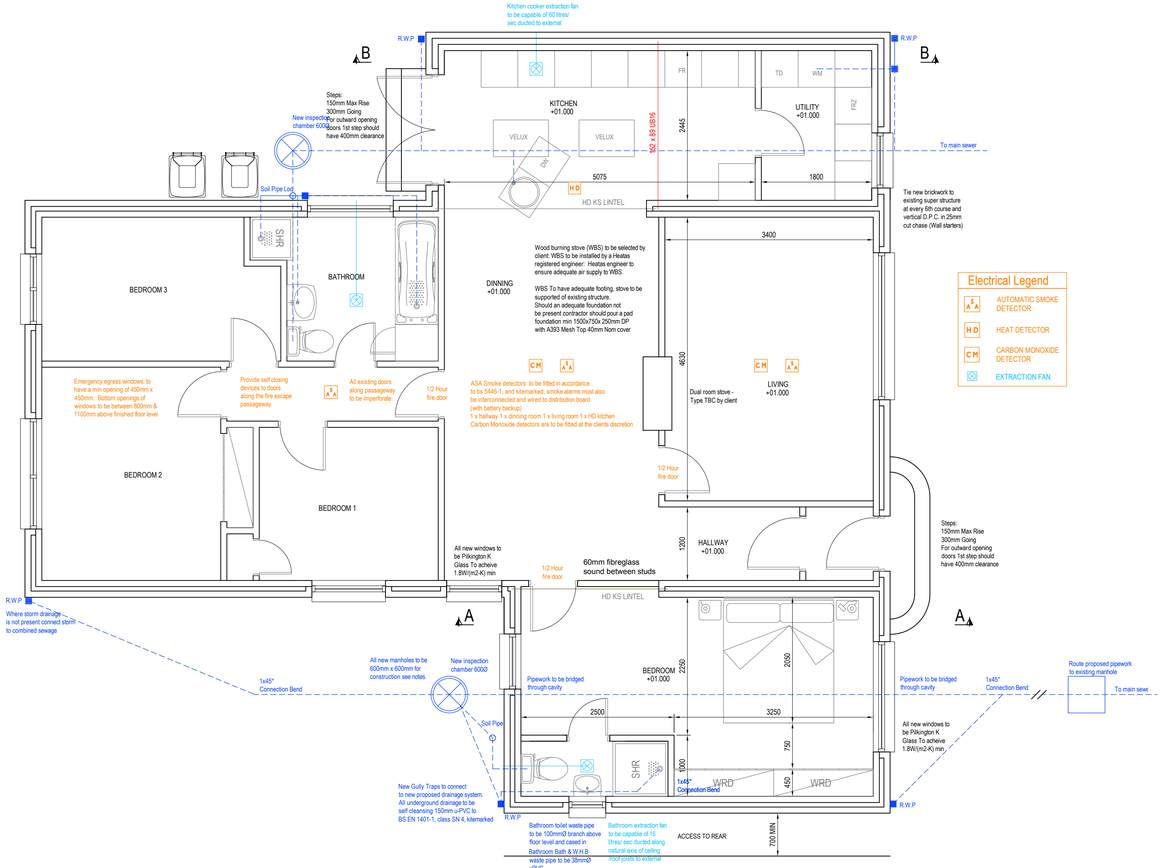

PROPOSED GROUND FLOOR PLAN

SCALE 1:50

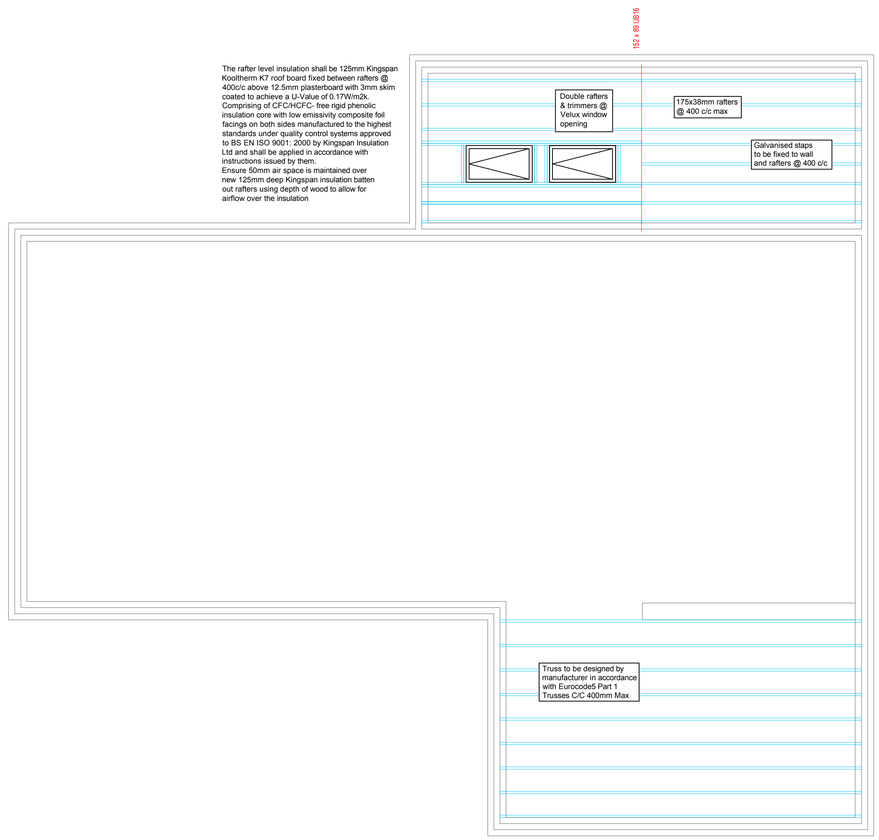

PROPOSED RAFTER LAYOUT

SCALE 1:50

REV	DESCRIPTION	BY	DATE	CHK'D
4	BUILDING CONTROL AMENDMENTS	MW	10-06-2010	KS
3	FOR BUILDING CONTROL APPROVAL	MW	14-03-2010	KS
2	MINOR AMENDMENTS TO LAYOUT	MW	14-03-2010	KS
1	FOR PLANNING APPROVAL	MW	21-12-2009	KS

HandyPlan.co.uk™ affordable house plans 02890 998827

CLIENT:
Mr & Mrs McDowell

SITE LOCATION:
154 North Road, Carrickfergus, BT38 7QT

TITLE:
Proposed Roof Layout

SCALE:	ORIGINAL SIZE:	DRAWN:	CHECKED:
AS SHOWN	A1	MW	KS
		DATE: 25-02-2010	DATE: 25-02-2010

PROJECT NO:	DISCIPLINE:	TYPE:	DRG NO:	REV
1029	A	PL-BC	03	4